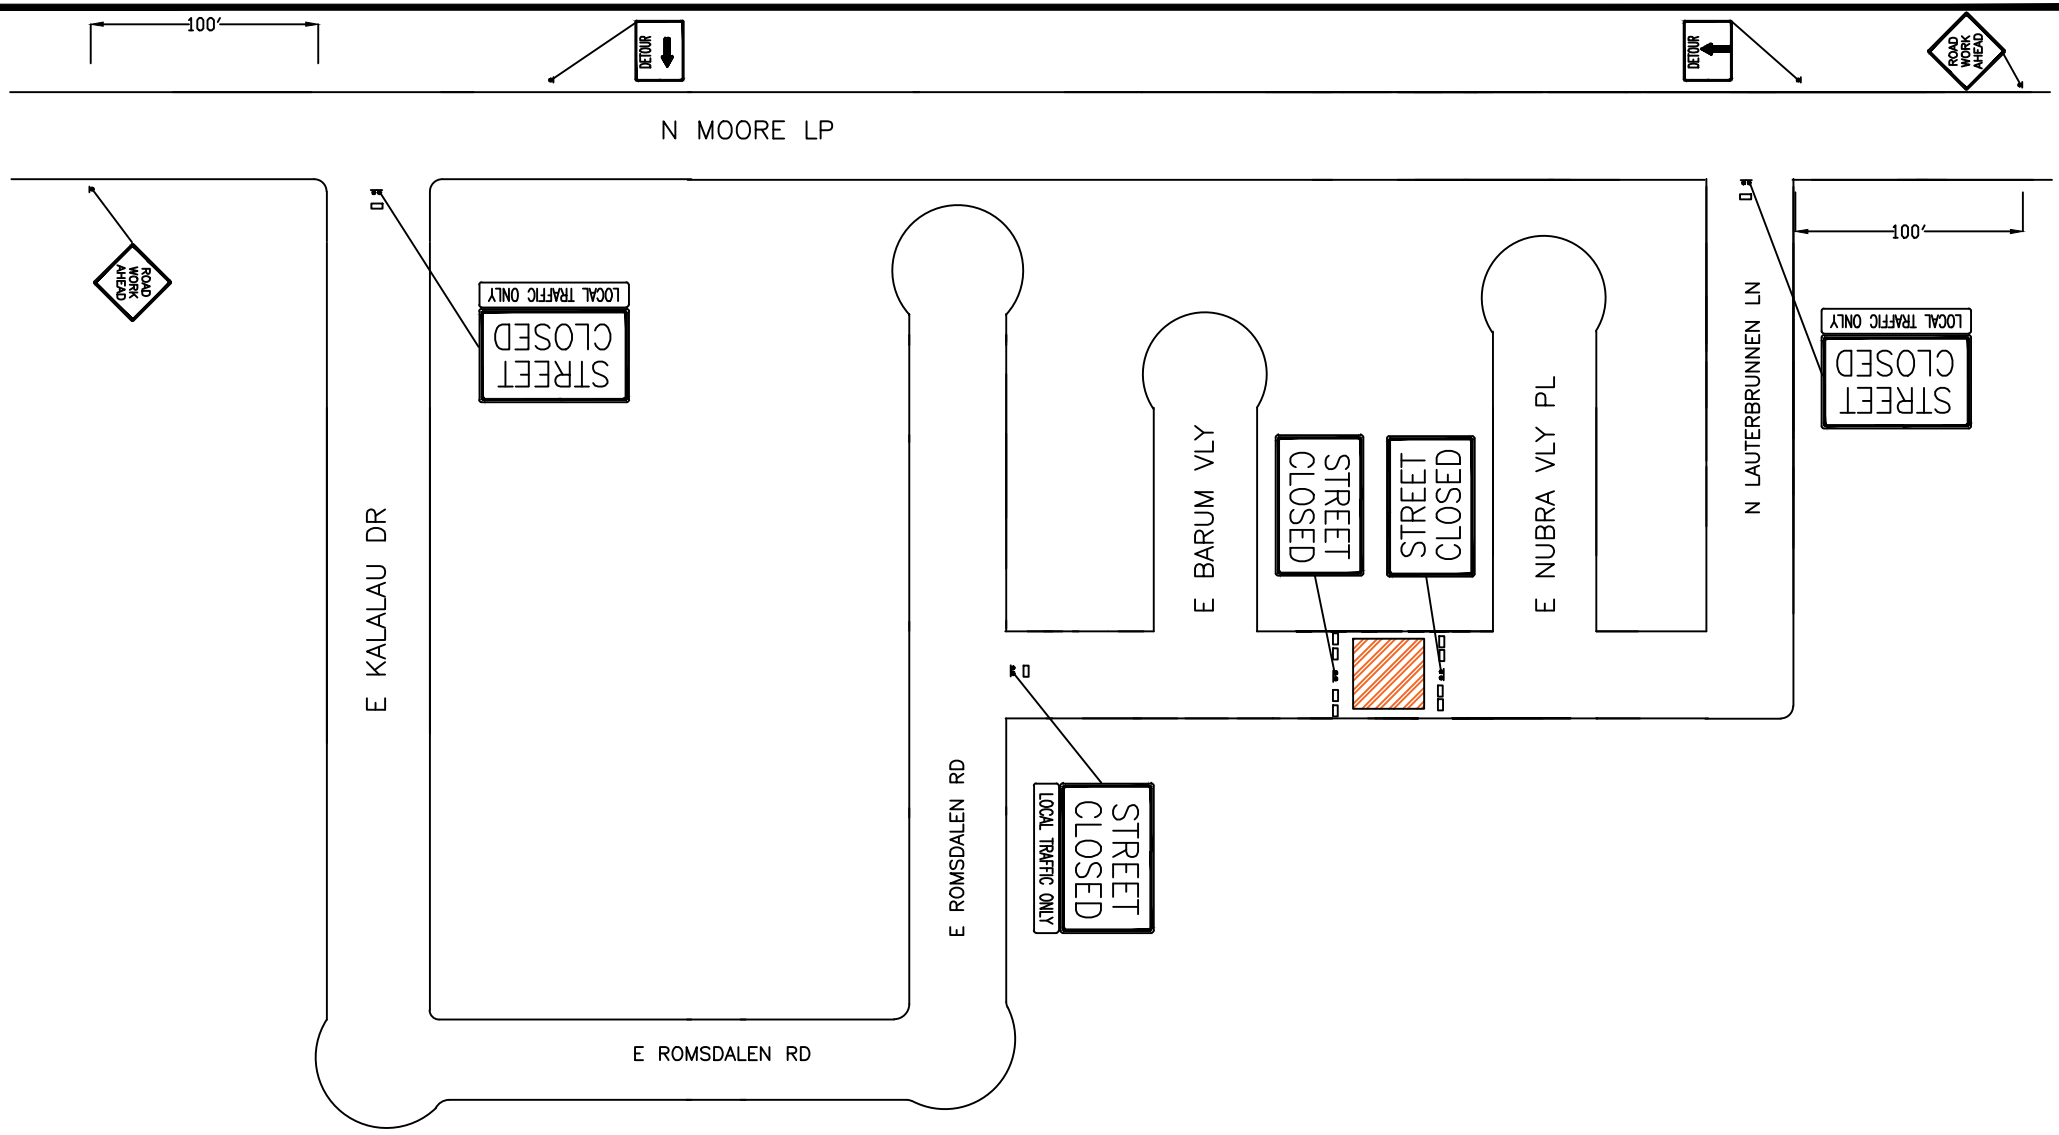

Border Traffic Safety L.L.C.

PHONE:520-664-2244
FAX:520-623-9187
EMAIL: blozano@bordertrafficsafety.com

NORTH

NOT TO SCALE

SPEED LIMIT 25

EXISTING SPEED LIMIT

LEGEND

SIGN SIZE (IF APPLICABLE) 36"x 36" X 48"x 48" ___

LIGHT: TYPE A X TYPE B ___ TYPE C X

SPACING TAPER NA TANGENT NA CENTERLINE NA

CHANNELIZING DEVICE

ARROW BOARD TYPE II TYPE III

TRAFFIC CONTROL PLAN # 3

CONTRACTOR: BORDERLAND CONSTRUCTION	DATE: 7/14/24
LOCATION: 780 E KALALAU DR	
TIME USAGE: 24 HOUR CLOSURE	START DATE
AGENCY: TOWN OF ORO VALLEY	DRAWN BY: JUAN VILLA